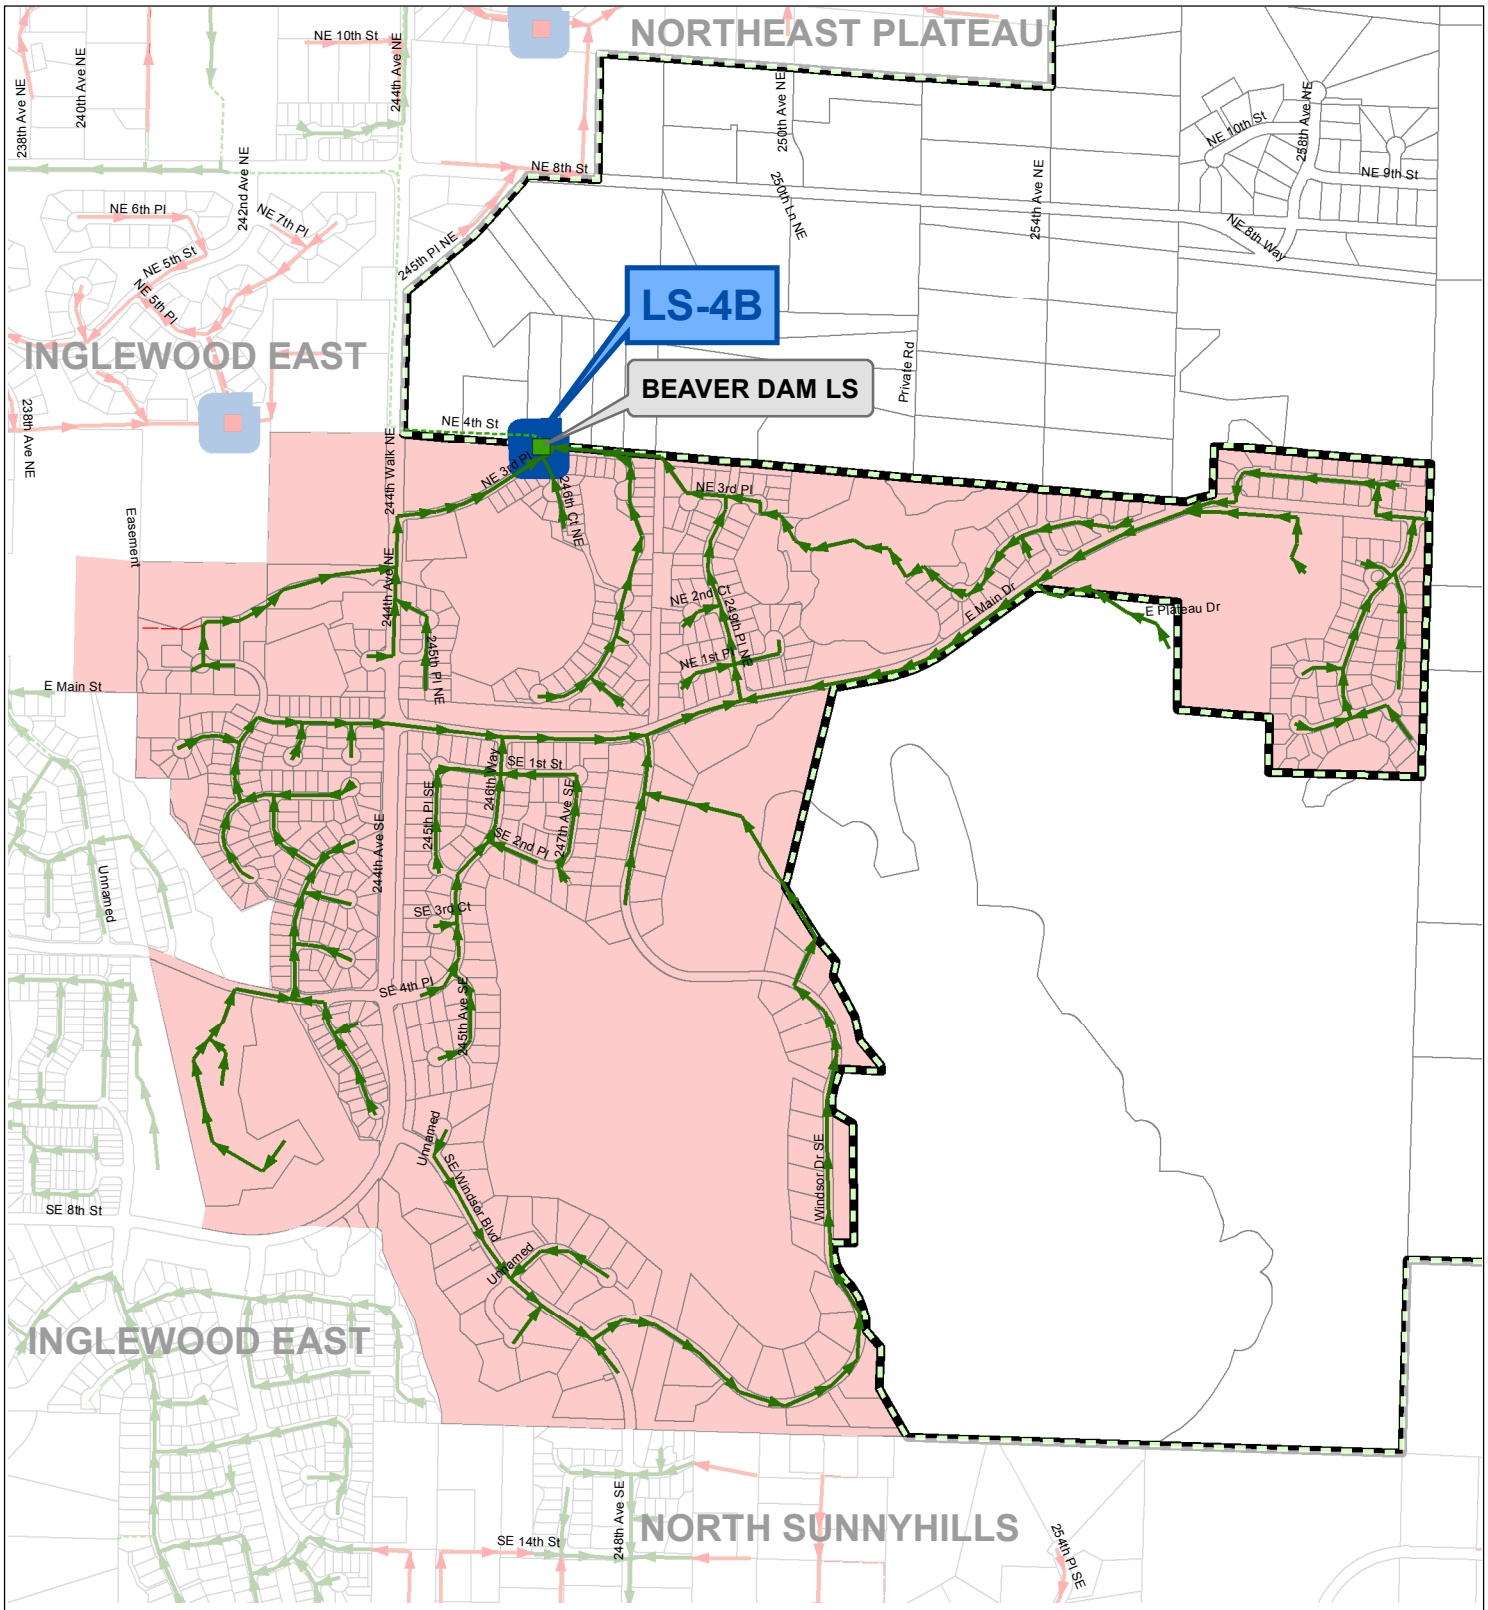

LEGEND:

- EXISTING LIFT STATION
- FUTURE LIFT STATION
- LOW PRESSURE FORCE MAIN
- FORCEMAINS & TIGHTLINES
- GRAVITY

FUTURE SEWER MAINS:

- GRAVITY
- FORCE MAIN
- LOW PRESSURE FORCE MAIN
- FUTURE DISTRICT SEWER SERVICE BOUNDARY
- KING COUNTY PARCELS
- BEAVER DAM

CAPITAL IMPROVEMENT PROJECT LEGEND:

- LS-X LIFT STATION & FORCEMAIN PROJECT

N

0 500 1,000 Feet

SAMMAMISH PLATEAU
WATER & SEWER DISTRICT

WASTEWATER COMPREHENSIVE PLAN
FIGURE 7-2
BEAVER DAM BASIN

Gray & Osborne, Inc.

M:\SammPlat\11475 WW Comp Plan\GIS\Basins_CIP\Beaver_Dam.mxd